Inset G

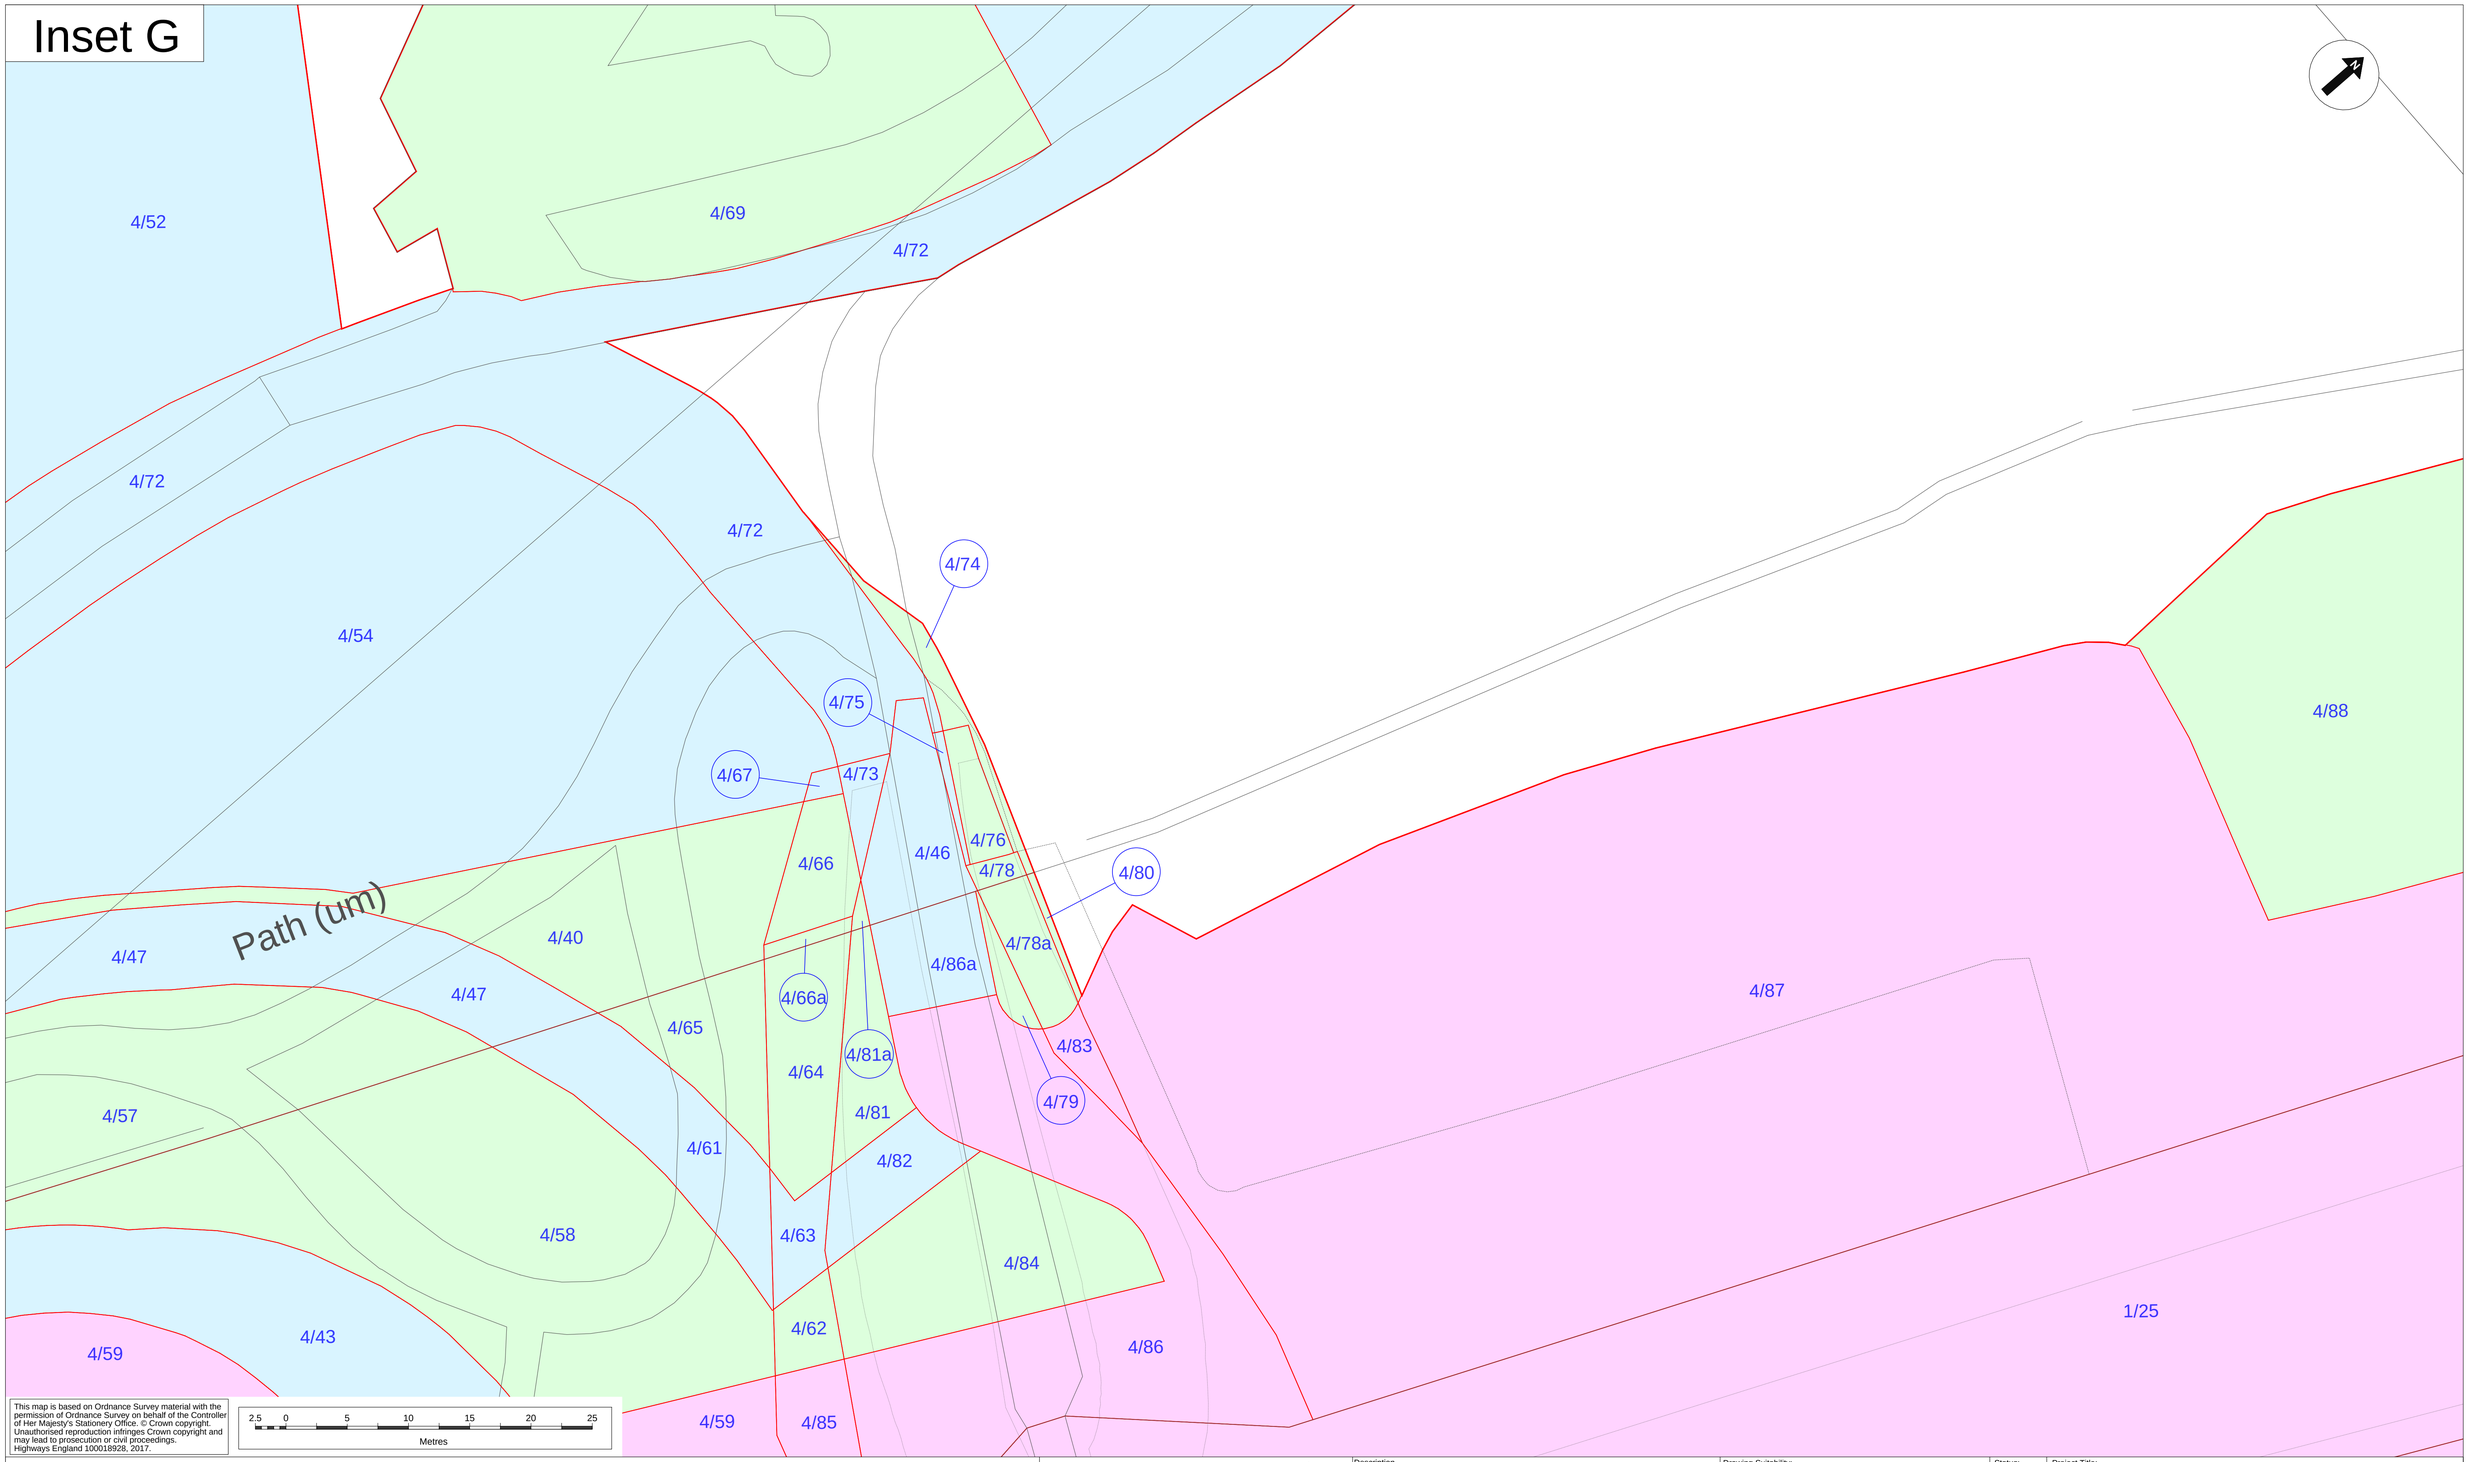

This map is based on Ordnance Survey material with the permission of Ordnance Survey on behalf of the Controller of Her Majesty's Stationery Office. © Crown copyright. Unauthorised reproduction infringes Crown copyright and may lead to prosecution or civil proceedings. Highways England 100018928, 2017.

Notes:

1. The legend is identical on all sheets of the Land Plans and therefore not all items detailed in the legend are represented on each sheet;
2. Land Parcel/Plot numbers are annotated in blue and are made up of a Sheet Number and then a unique plot number. These plot numbers correspond to those represented in the Book of Reference;
3. All parcels in this sheet fall within the Borough of Guildford.

Legend:

- Development Consent Order (DCO) boundary
- Local Authority boundary
- Land to be acquired – permanent title acquisition
- Land to be used temporarily and rights to be acquired permanently
- Land to be used temporarily
- Land not subject to compulsory acquisition or temporary possession
- Cut Line

SHEET LAYOUT

N.T.S.

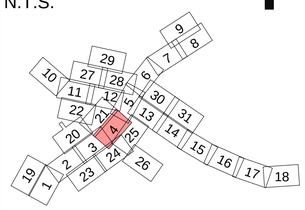

Description						
Status	Revision	Draw	Checked	Reviewed	Authorised	Issue Date
Description						
Status	Revision	Draw	Checked	Reviewed	Authorised	Issue Date
Description						
Status	Revision	Draw	Checked	Reviewed	Authorised	Issue Date
Description						
Status	Revision	Draw	Checked	Reviewed	Authorised	Issue Date
Description	DCO APPLICATION					
Status	Revision	Draw	Checked	Reviewed	Authorised	Issue Date
Draft	12.0	SKE	LFA	AMU		04/06/2019

Drawing Suitability: DCO APPLICATION

Status: A4

Project Title: M25 Junction10/A3 Wisley Interchange

Created by:
TerraQuest Solutions Limited
Quayside Tower
252-260 Broad Street
Birmingham
B1 2HF

w: www.terraquest.co.uk
e: info@terraquest.co.uk

TerraQuest
Business & Property Solutions
A Mears Group plc Company

Drawing Title:

LAND PLANS
REGULATION 5(2)(i)

SHEET 4 OF 31

Client: Working on behalf of highways england

Drawing Number: TR010030/APP/2.2

Rev: v12.0

HE Pin: HE551522 | Scale: 1:250 | Original Size: A1